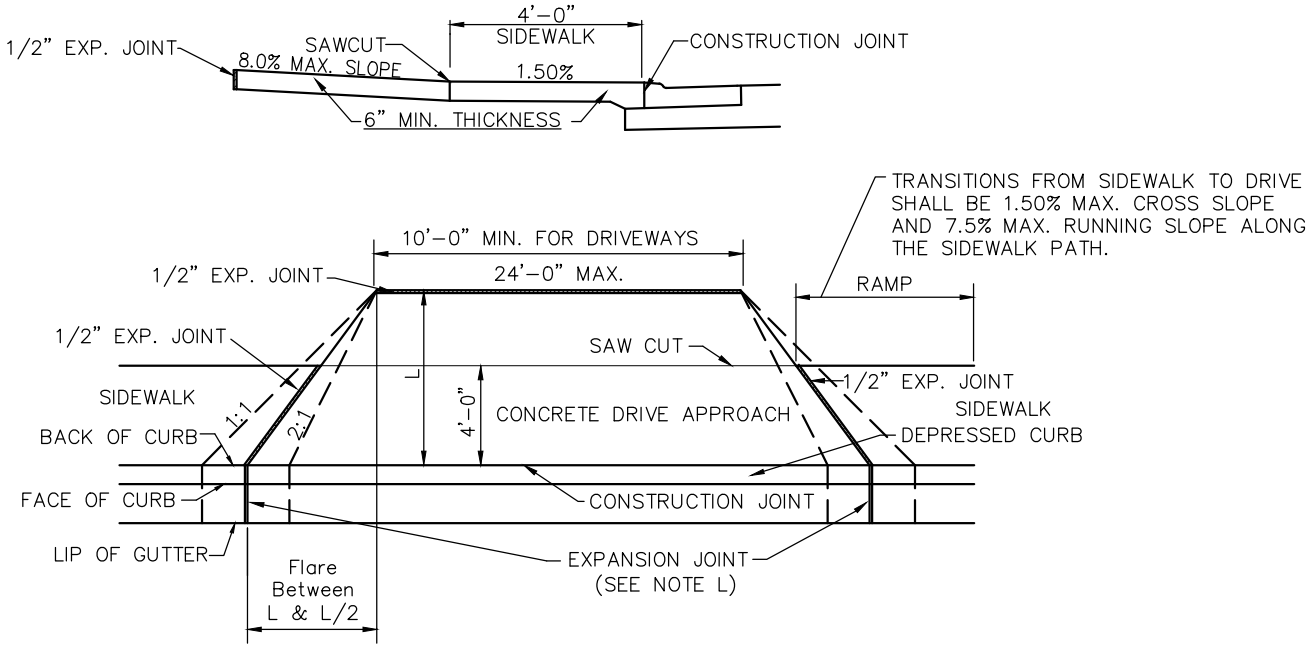

DRIVE APRON WITH
NO CURB LAWN

FOR DRIVEWAY NOTES SEE PAGE 1167.07

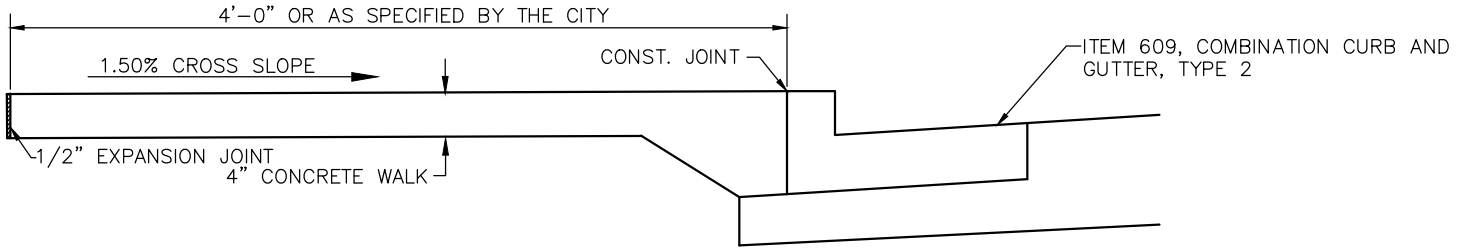

CONCRETE SIDEWALK ABUTTING TYPE 2 CURB DETAIL

CITY OF URBANA	RESIDENTIAL DRIVE APPROACH AND CONCRETE SIDEWALK DETAIL WITH NO CURB LAWN	REVISIONS: 12-20-12 04-10-19 08-05-21 09-24-24	DATE APPROVED: 01-13-06
			PAGE No. 1167.08